EXTERIOR FINISH MATERIAL SCHEDULE

MARK:	MATERIAL:	COLOR / NAME:	MANUFACTURER:	REMARKS:
P-1	PAINT	BLUE	SHERWIN WILLIAMS	"RD-BLUE"
P-2	PAINT	YELLOW	SHERWIN WILLIAMS	"RD-YELLOW"
P-3	PAINT	WHITE	SHERWIN WILLIAMS	SEE INTERIOR FINISH SCHEDULE
P-4	PAINT	TBD		
MT-1	METAL PANELS	TBD		
ST-1	STONE VENEER	TBD		

NOTE: ANY CHANGES TO MATERIAL MANUFACTURER, DESIGN, COLOR, ETC. SHALL BE APPROVED BY THE ARCHITECT. IMMEDIATELY REQUEST APPROVAL FROM THE ARCHITECT UPON MATERIAL PROPOSAL.

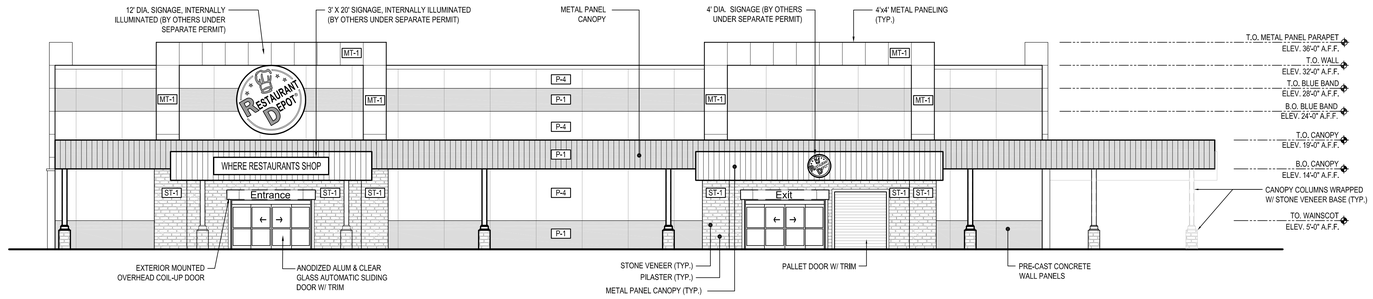

1 EAST EXTERIOR ELEVATION
SCALE: 3/32" = 1'-0"

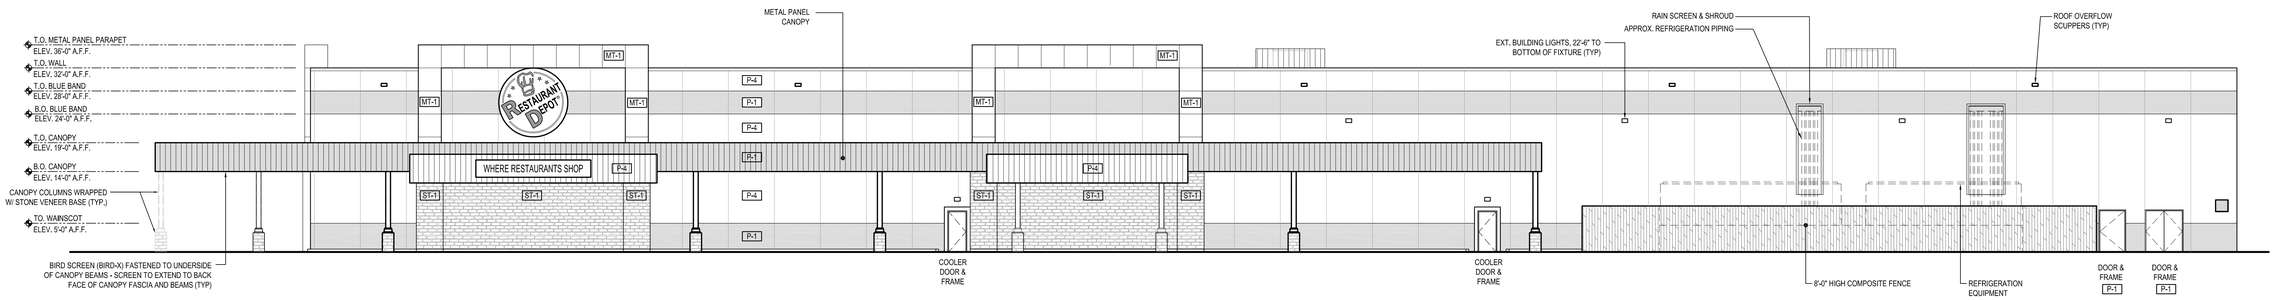

2 NORTH EXTERIOR ELEVATION
SCALE: 3/32" = 1'-0"

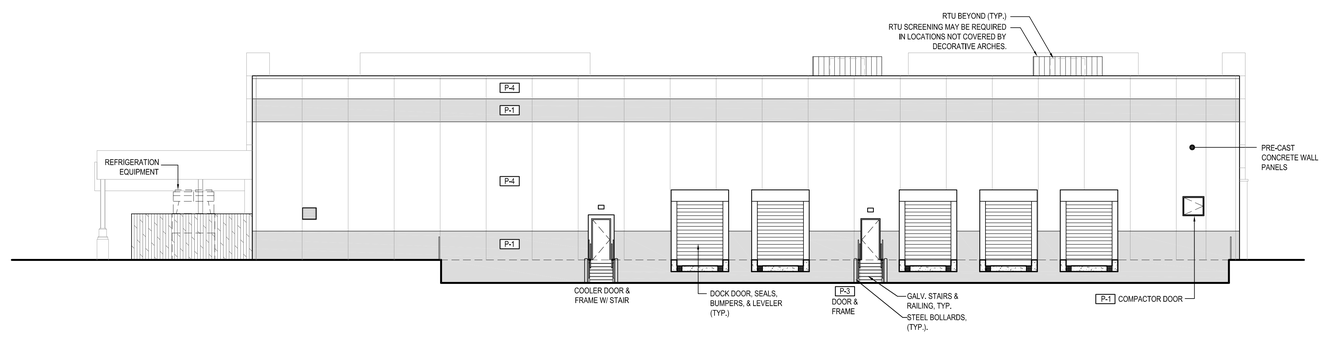

3 WEST EXTERIOR ELEVATION
SCALE: 3/32" = 1'-0"

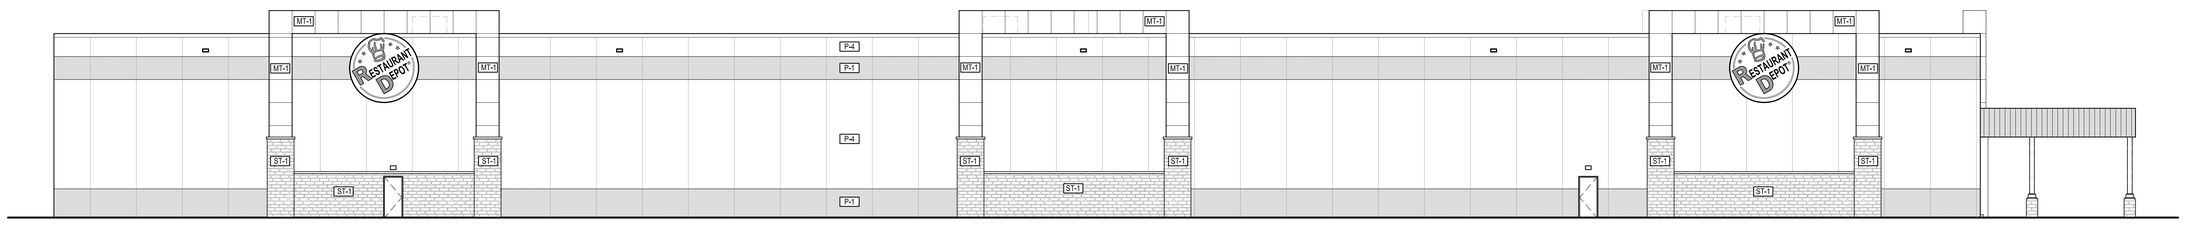

4 SOUTH EXTERIOR ELEVATION
SCALE: 3/32" = 1'-0"

ADA ARCHITECTS, INC.
17710 Detroit Avenue Lakewood, Ohio 44107
Phone (216) 521-5134 Fax (216) 521-4824
www.adaarchitects.cc

Restaurant Depot / BREWSTER, NY

US ROUTE 6 / INTERSTATE 84

BREWSTER, NY

THESE DOCUMENTS CONTAIN INFORMATION PROPRIETARY TO ADA ARCHITECTS, INC.
UNAUTHORIZED USE OF THESE DOCUMENTS IS EXPRESSLY PROHIBITED UNLESS AGREED UPON IN WRITING.

REVISIONS

#	DATE	TYPE
1		
2		
3		
4		
5		
6		
7		
8		
9		
10		

PRELIMINARY ELEVATIONS

DATE 11.22.19

JOB NO. 19230

EL-2b

SHEET NO.