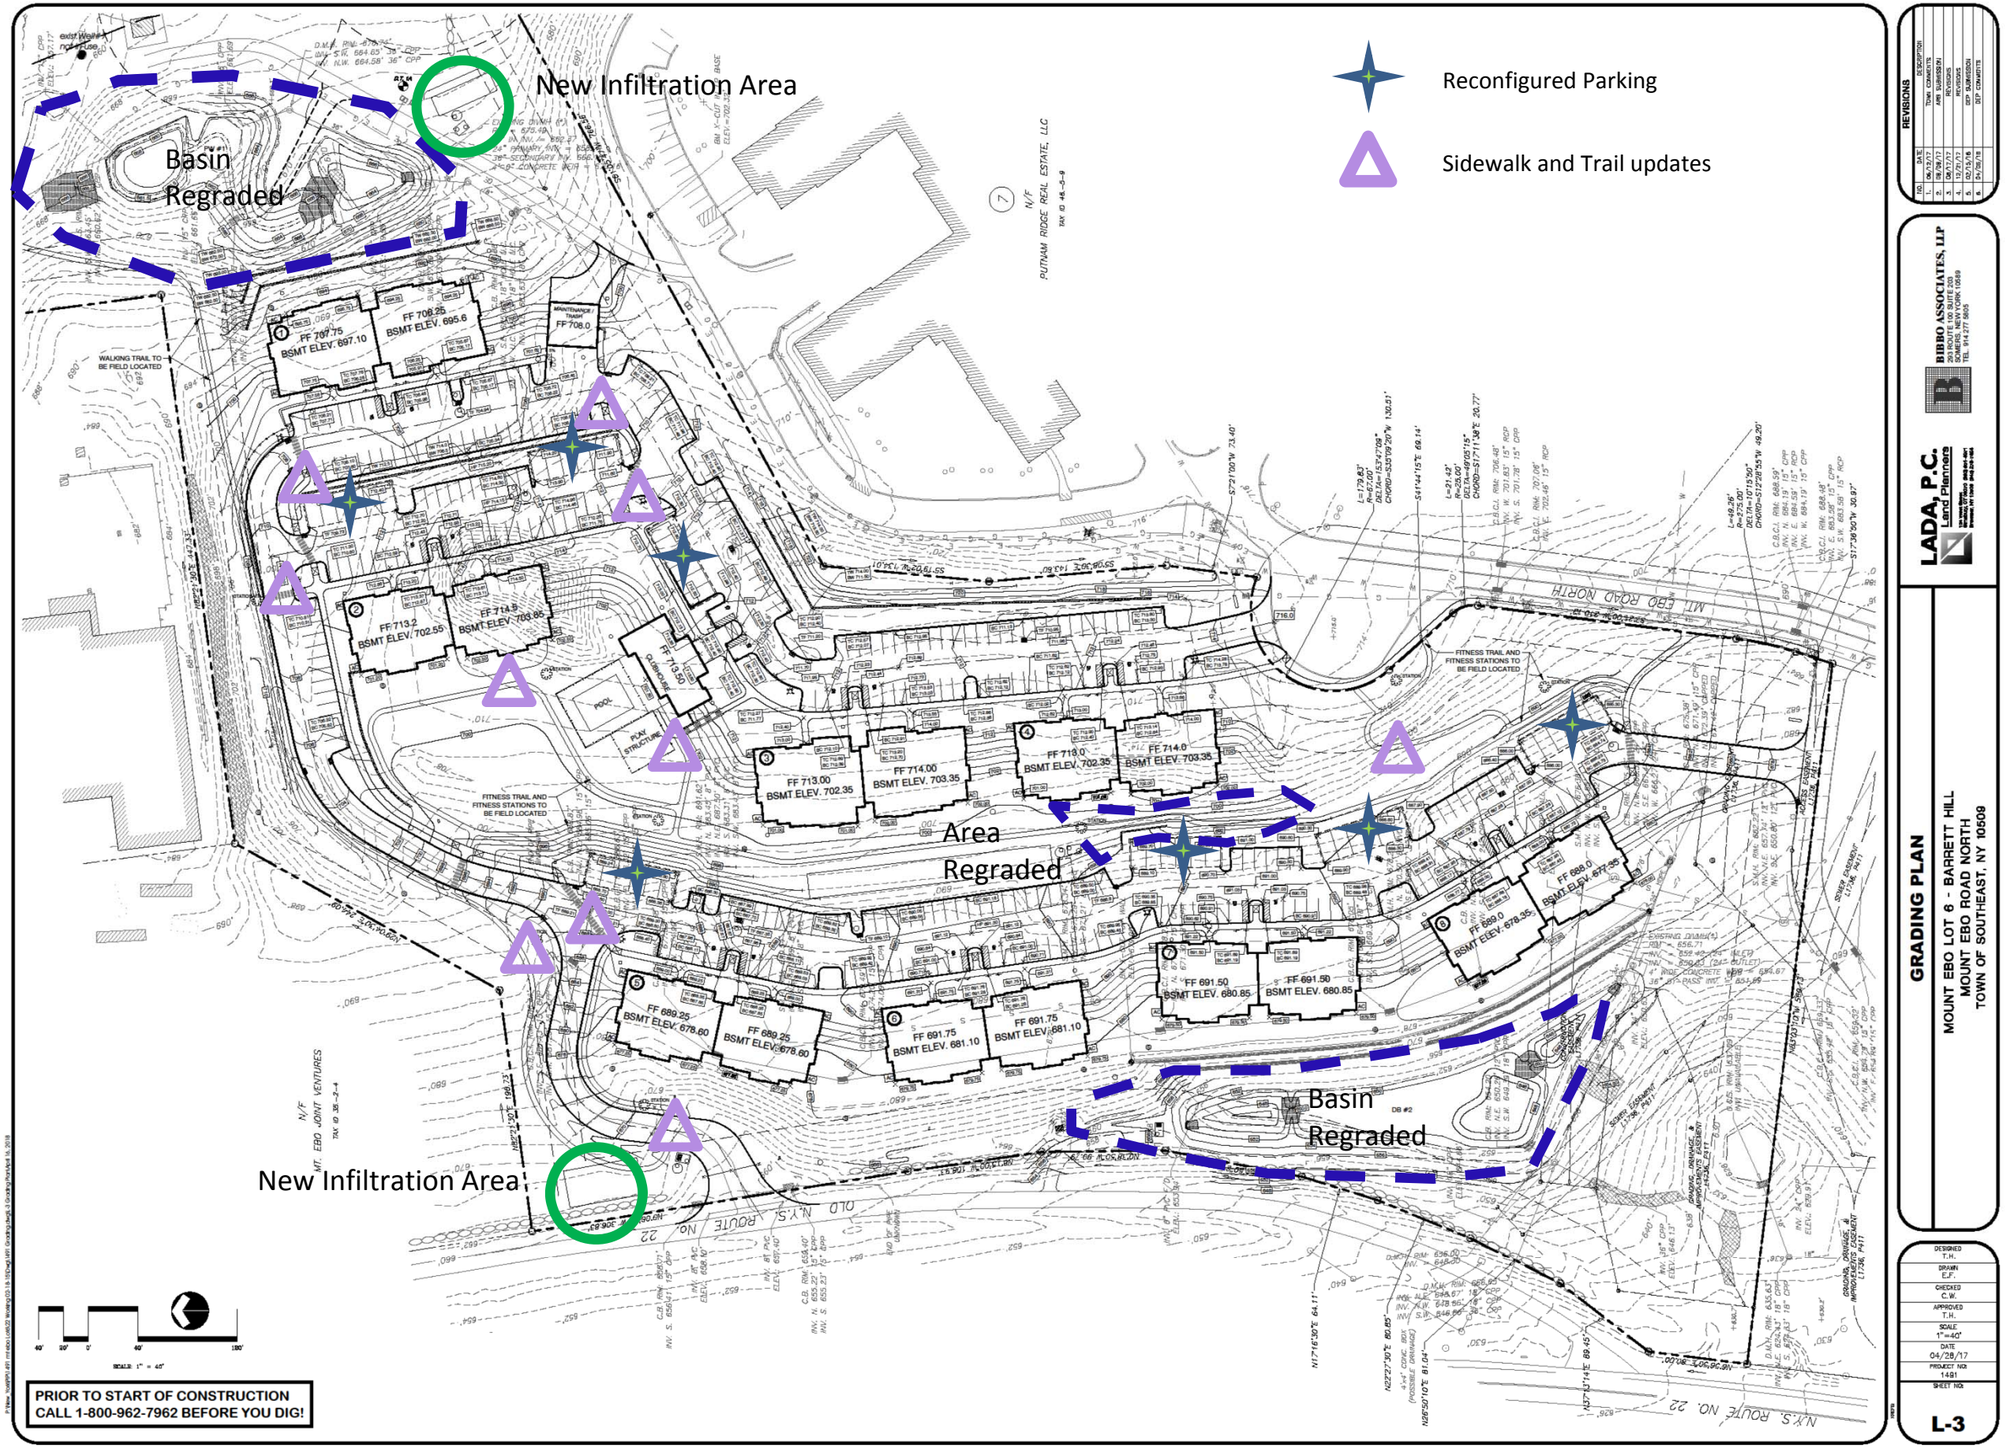

Mount Ebo Lot 6/Barrett Hill - Changes and additions to plans

July 2018